STA-COLONIAL BOULEVARD NE

MODEL: Plan (Sheet) PAPERSIZE: 17x11 (in.) DATE: 2020-06-23 TIME: 5:44:45 PM USER: jennifer.kelley
\\10.120.12.5\bishareW2\798_STA-Colonial\7.0_Production\Worksets\111059\400-Engineering\Roadway\Sheets\111059_Plan Sheets for PI Meeting.dgn

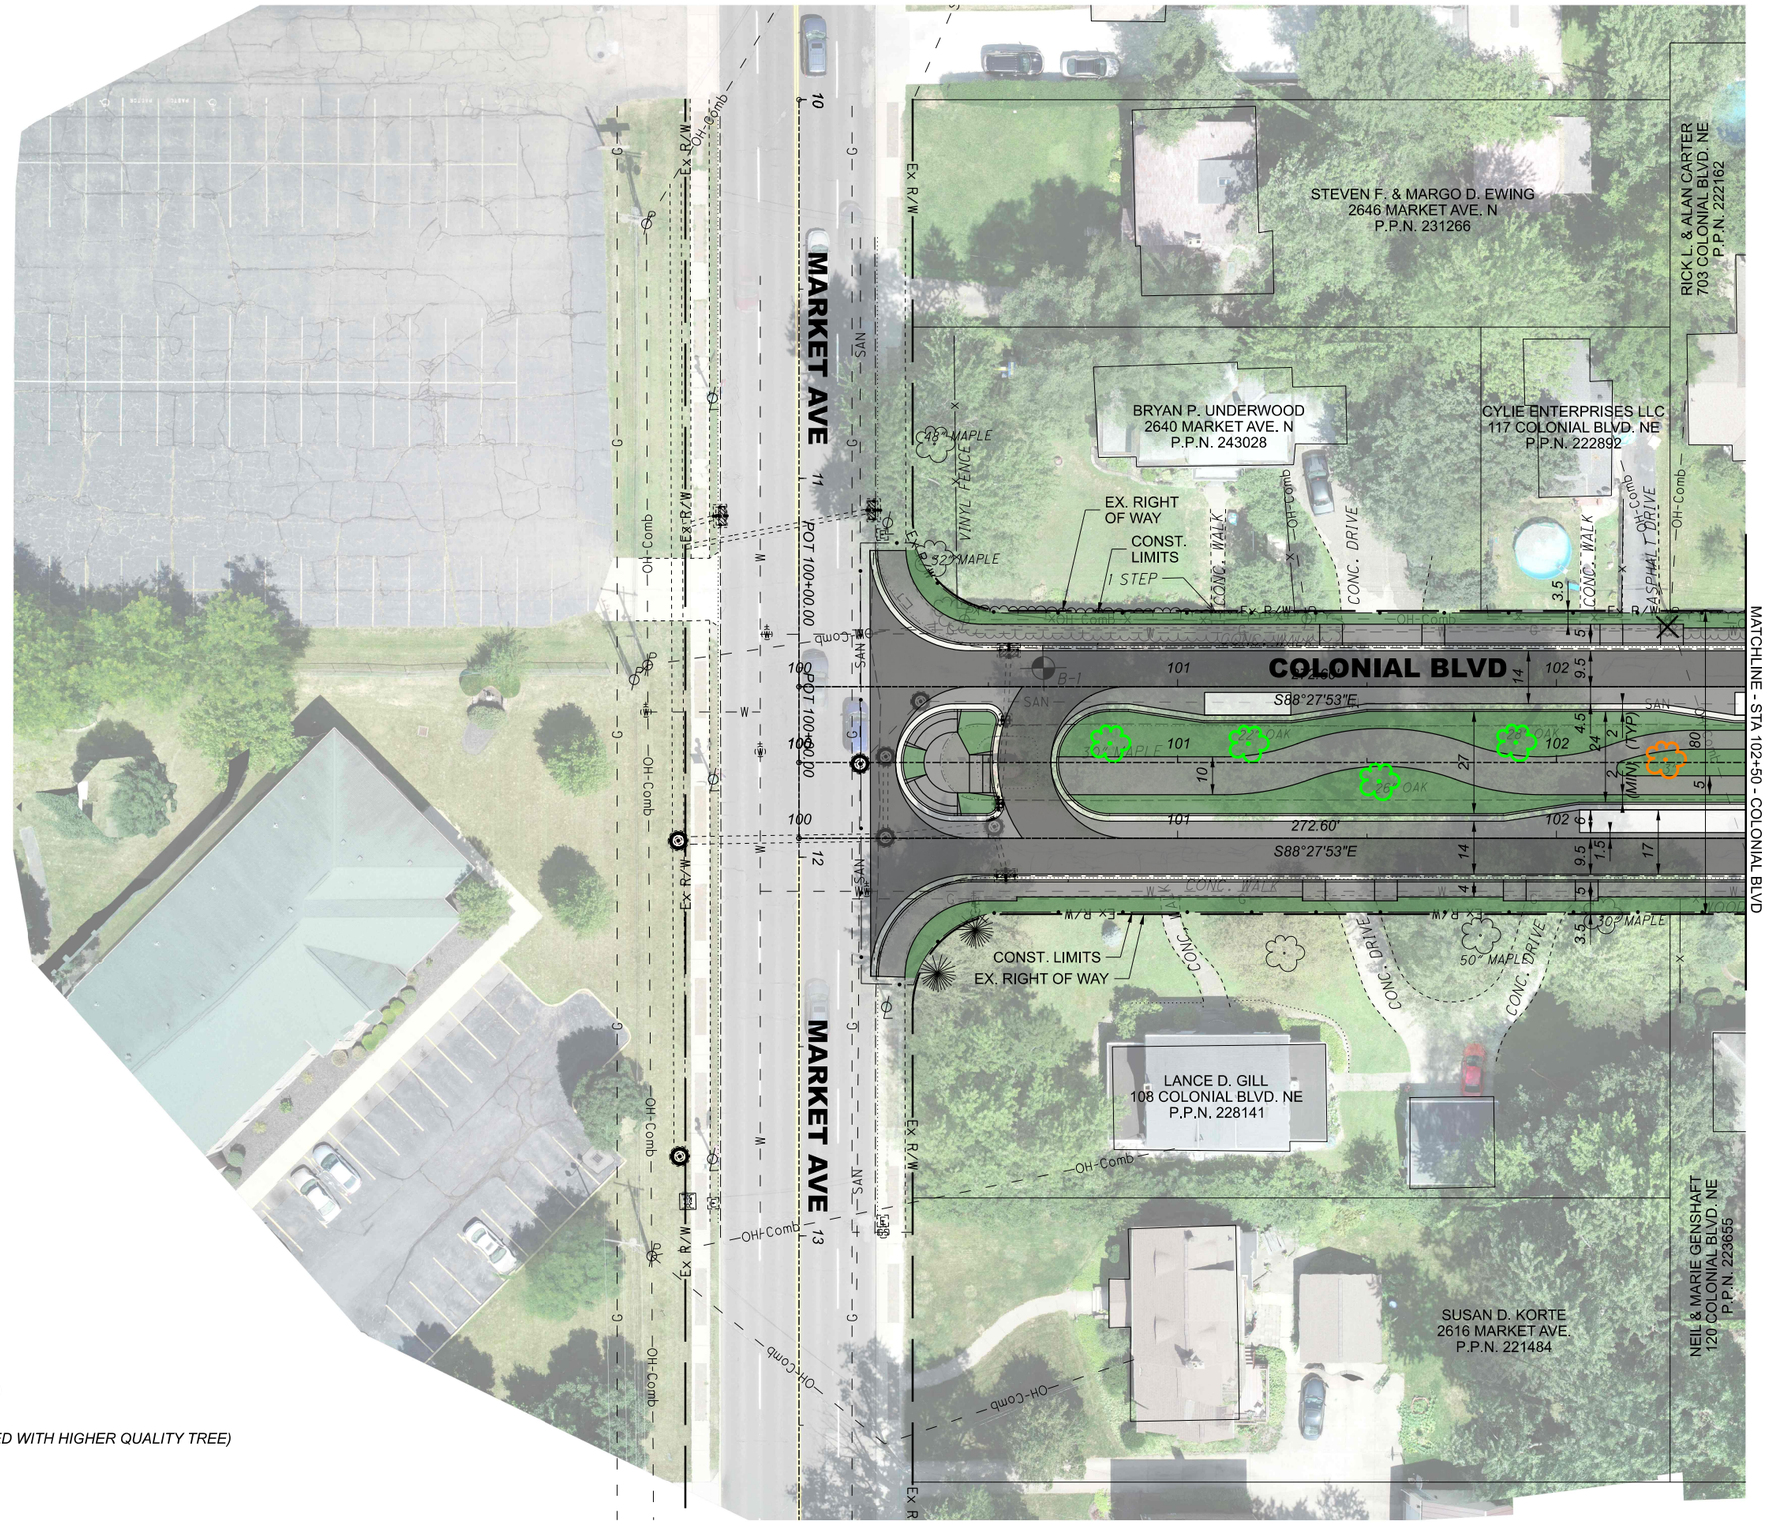

LEGEND

- LARGE/MATURE TREE (MAKE EFFORT TO KEEP)
- MEDIUM/SMALL TREE (COULD BE REMOVED IF NECESSARY)
- SMALL/UNHEALTHY TREE (SHOULD BE REMOVED AND REPLACED WITH HIGHER QUALITY TREE)
- PROPOSED TREE TO BE PLANTED
- TO BE REMOVED

HORIZONTAL SCALE IN FEET
0 10 20 40

PLAN - COLONIAL BLVD.
STA. 100+00 TO STA. 102+50

DESIGN AGENCY

DESIGNER: JMK
REVIEWER: KMK 06-23-20
PROJECT ID: 111059
SHEET 1 TOTAL 9

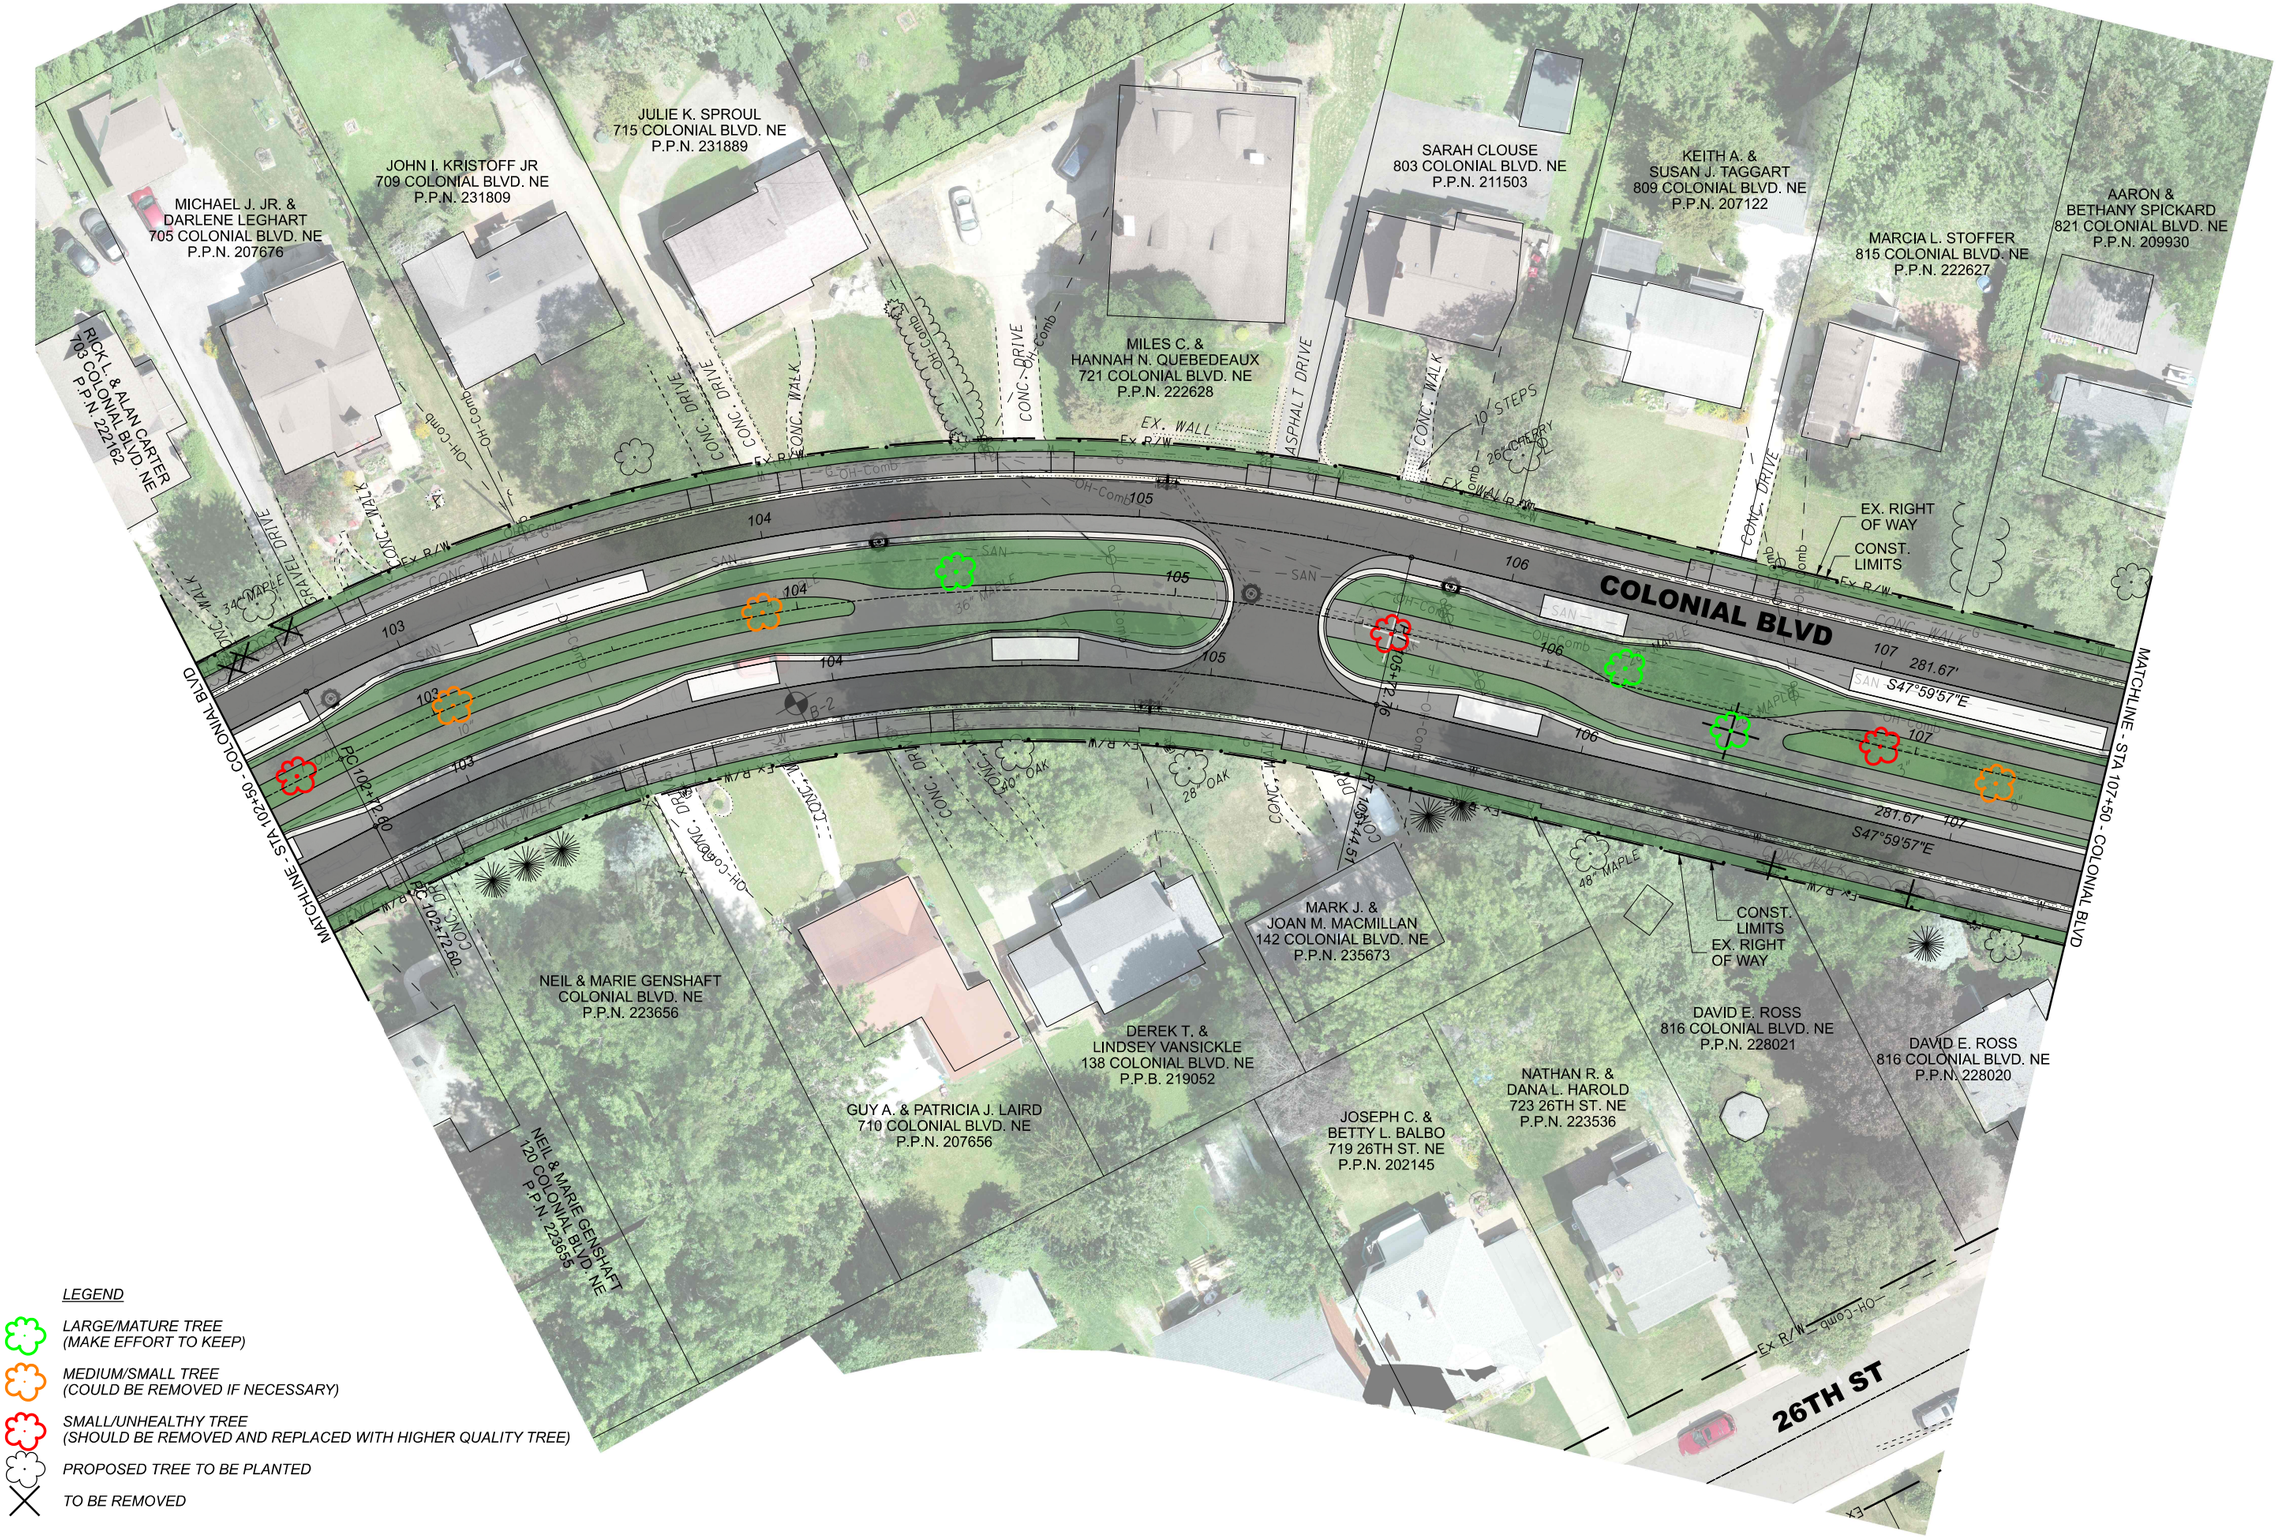

HORIZONTAL SCALE IN FEET
0 10 20 40

PLAN - COLONIAL BLVD. STA. 102+50 TO STA. 107+50

STA-COLONIAL BOULEVARD NE

MODEL: Plan 2 [Sheet1] PAPERSIZE: 17x11 (in.) DATE: 2020-06-23 TIME: 5:45:03 PM USER: jennifer.kelley
\\10.120.112.5\bishare\12\798_STA-Colonial\7.0_Production\Worksets\111059\400-Engineering\Roadway\Sheets\111059_Plan Sheets for PI Meeting.dgn

DESIGN AGENCY

DESIGNER: JMK
REVIEWER: KMK 06-23-20
PROJECT ID: 111059
SHEET 2 TOTAL 9

LEGEND

- LARGE/MATURE TREE (MAKE EFFORT TO KEEP)
- MEDIUM/SMALL TREE (COULD BE REMOVED IF NECESSARY)
- SMALL/UNHEALTHY TREE (SHOULD BE REMOVED AND REPLACED WITH HIGHER QUALITY TREE)
- PROPOSED TREE TO BE PLANTED
- TO BE REMOVED

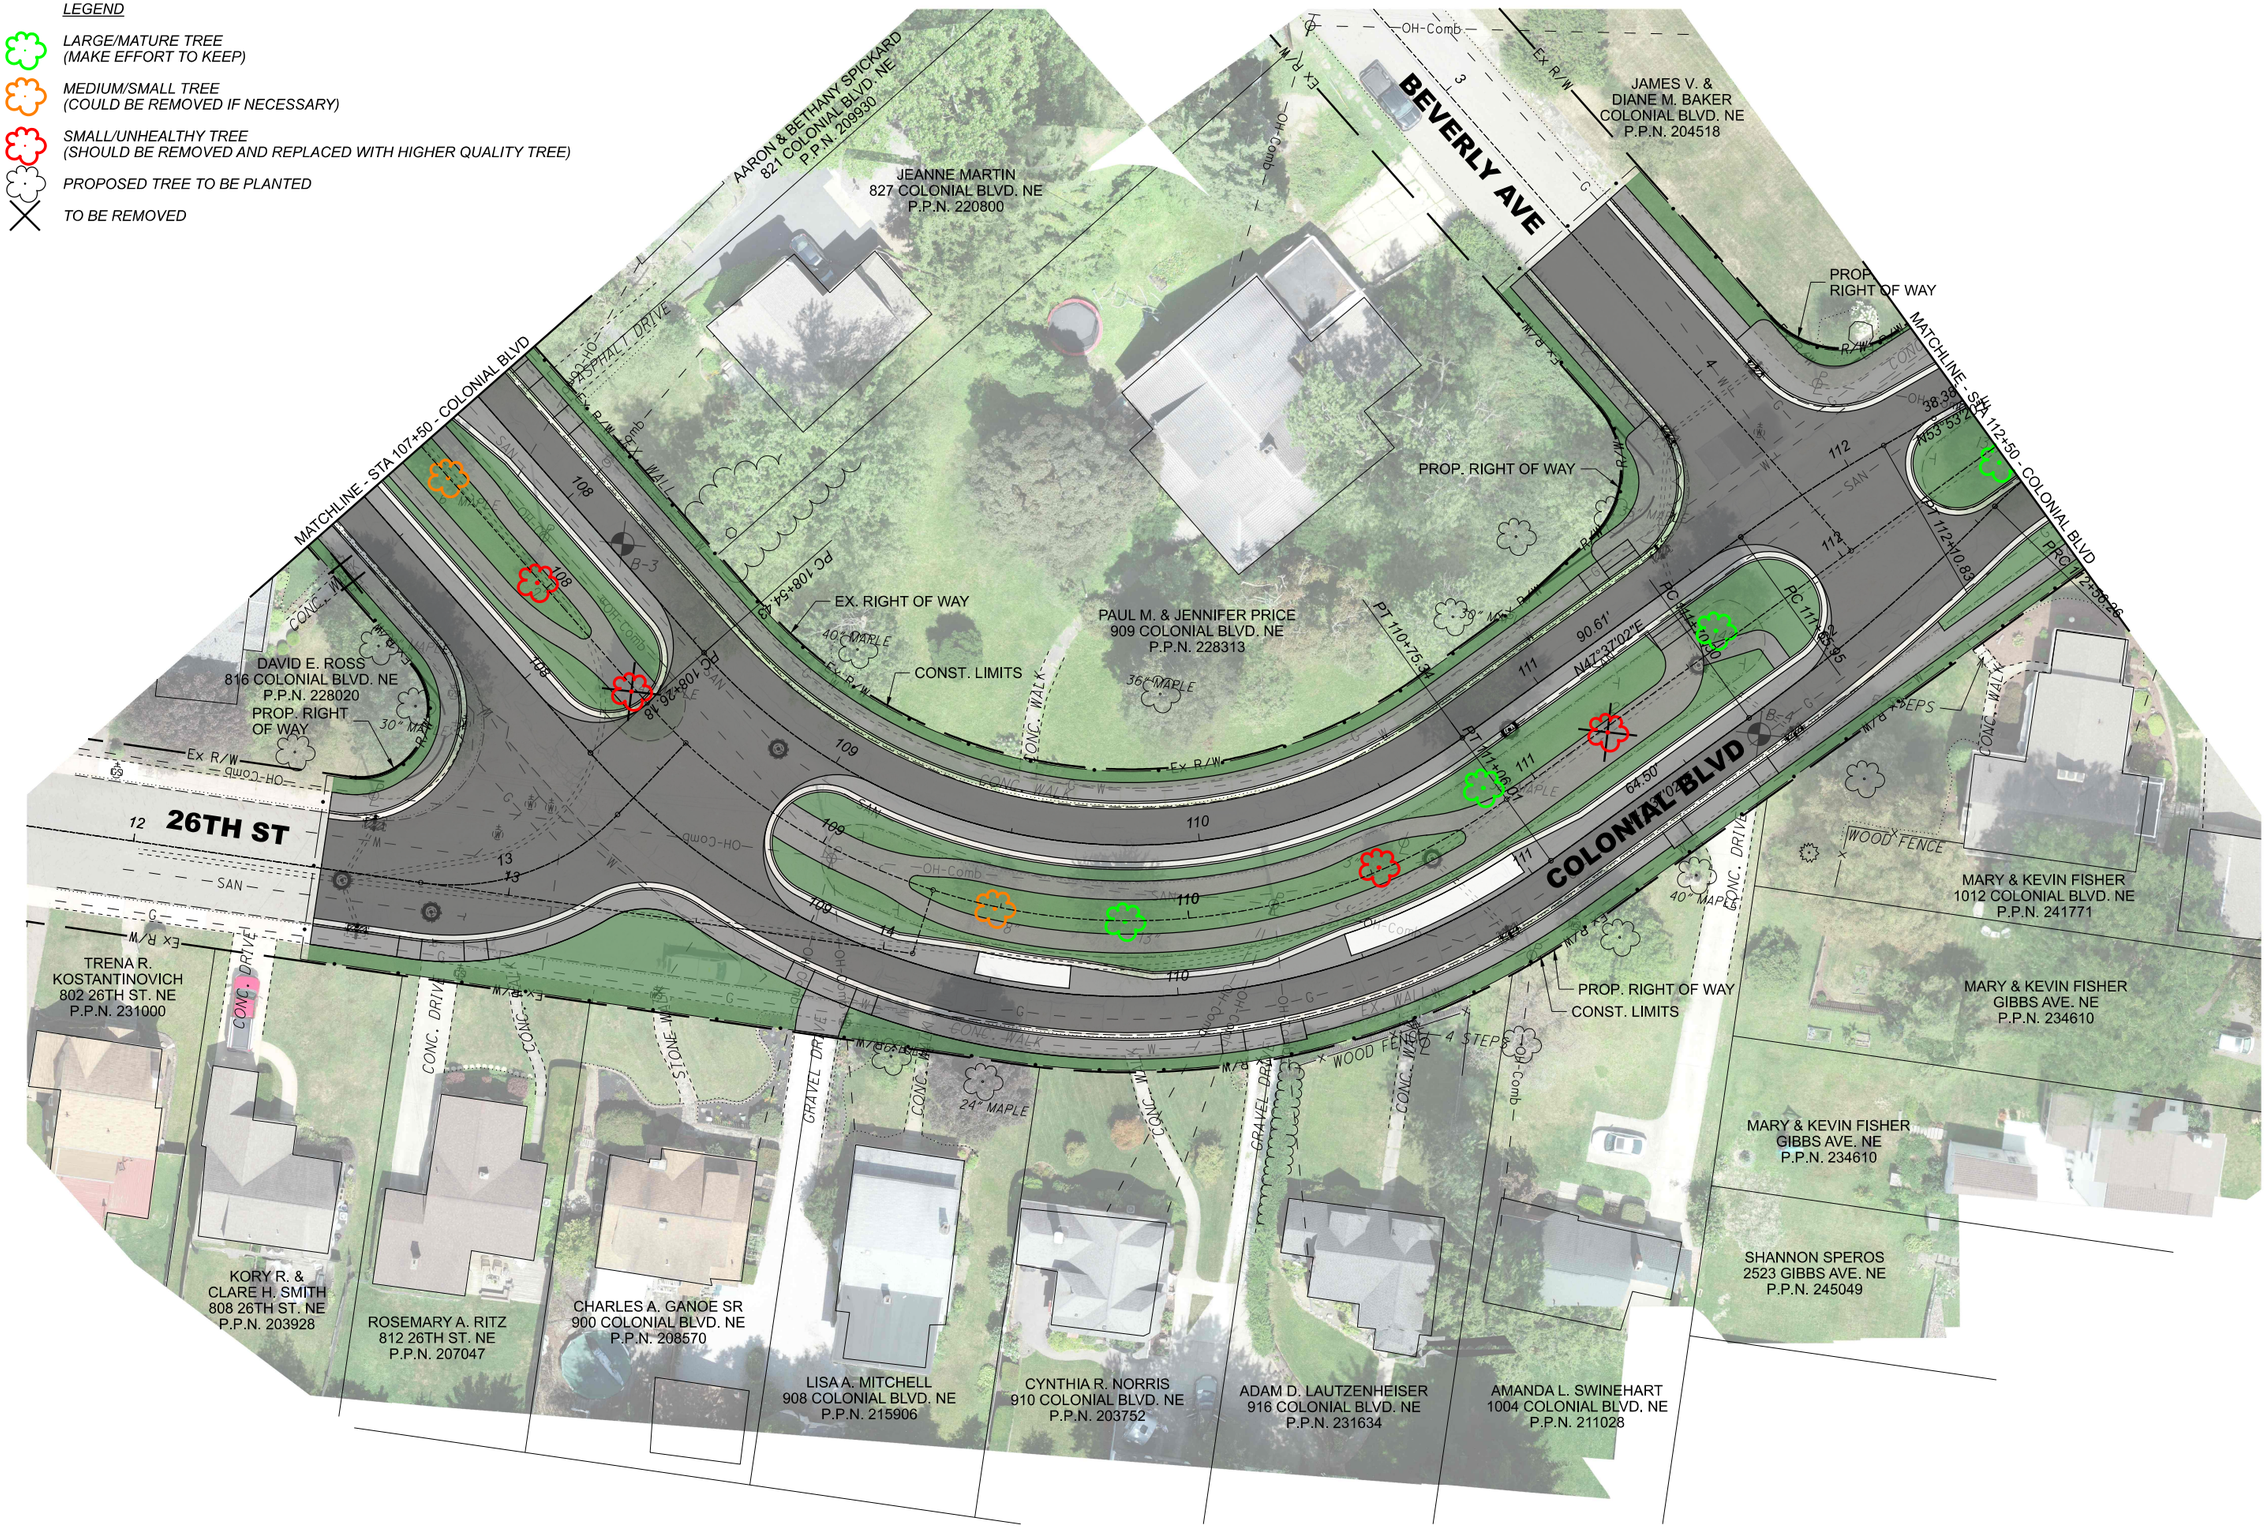

HORIZONTAL SCALE IN FEET
0 10 20 40

PLAN - COLONIAL BLVD. STA. 107+50 TO STA. 112+50

STA-COLONIAL BOULEVARD NE

MODEL: Plan 3 [Sheet] PAPERSIZE: 17x11(in.) DATE: 2020-06-23 TIME: 5:45:23 PM USER: jennifer.kelley
\\10.120.2.5\tbishare\21798_STA-Colonial\T.O._Production\Worksets\111059\400-Engineering\Roadway\Sheets\111059_Plan Sheets for PI Meeting.dgn

DESIGN AGENCY

DESIGNER: JMK
REVIEWER: KMK 06-23-20
PROJECT ID: 111059
SHEET 3 TOTAL 9

STA-COLONIAL BOULEVARD NE

MODEL: Plan 4 (Sheet1) PAPERSIZE: 17x11(in.) DATE: 2020-06-23 TIME: 5:45:42 PM USER: jennifer.kelley
\\10.120.12.5\bishore\21798_STA-Colonial\T.O_Production\Worksets\111059\400-Engineering\Roadway\Sheets\111059_Plan Sheets for PI Meeting.dgn

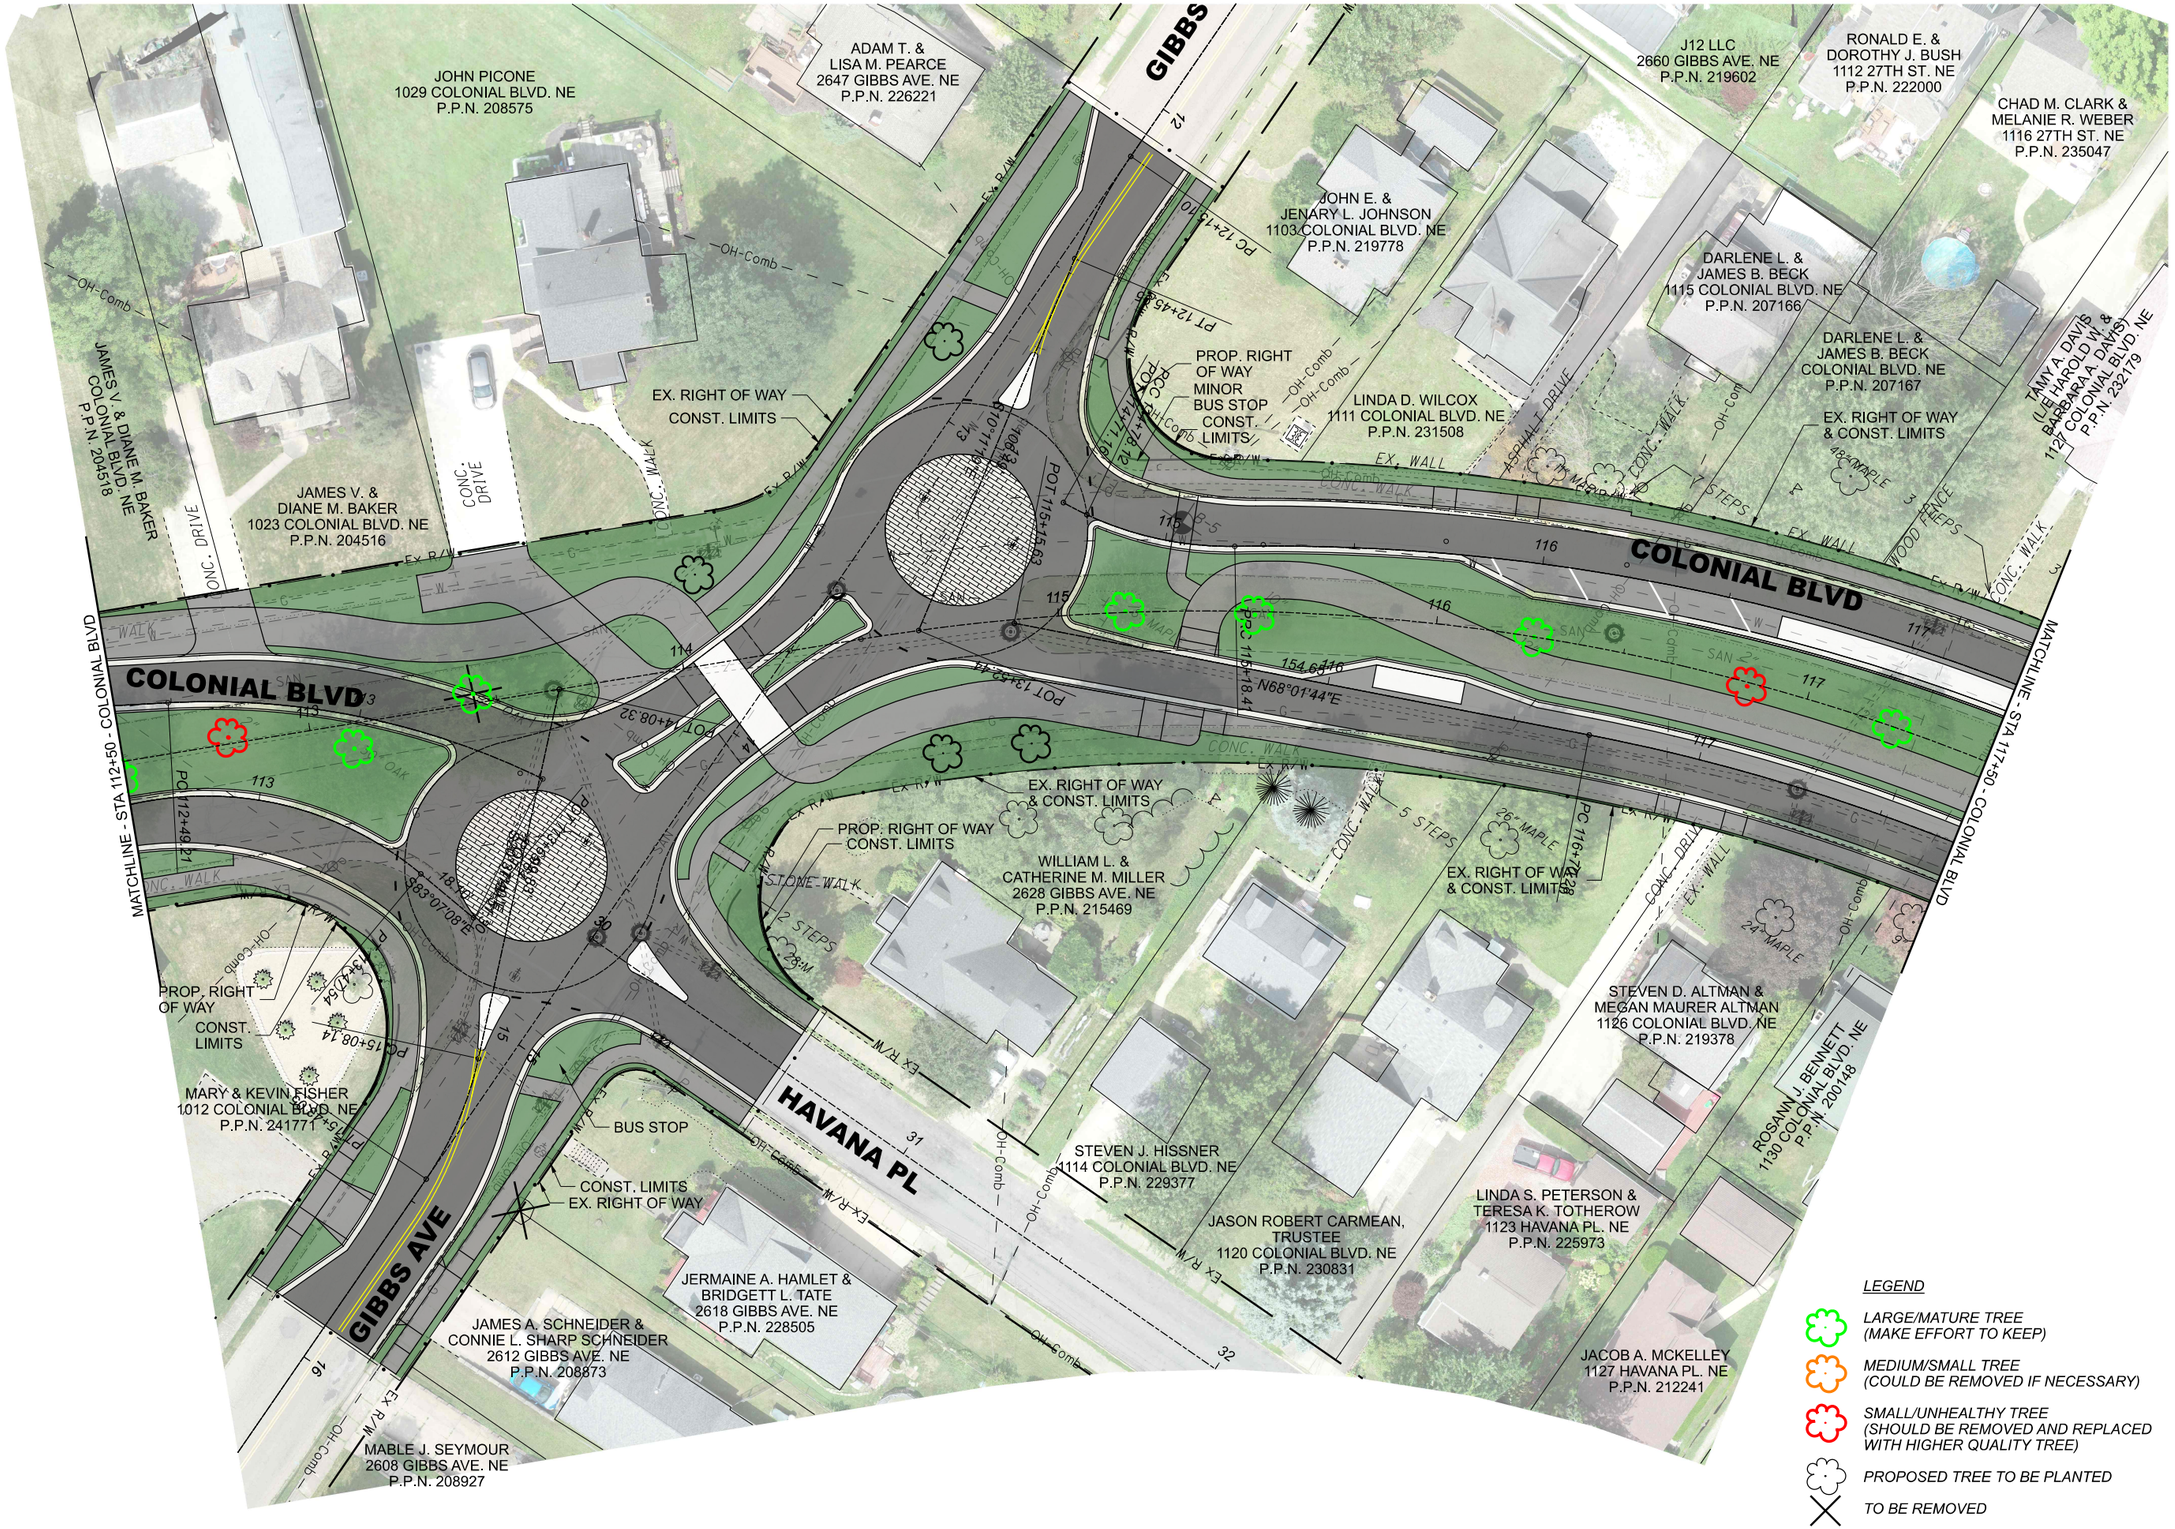

HORIZONTAL SCALE IN FEET
0 10 20 40

PLAN - COLONIAL BLVD.
STA. 112+50 TO STA. 117+50

DESIGN AGENCY

DESIGNER
JMK

REVIEWER
KMK 06-23-20

PROJECT ID
111059

SHEET 4 TOTAL 9

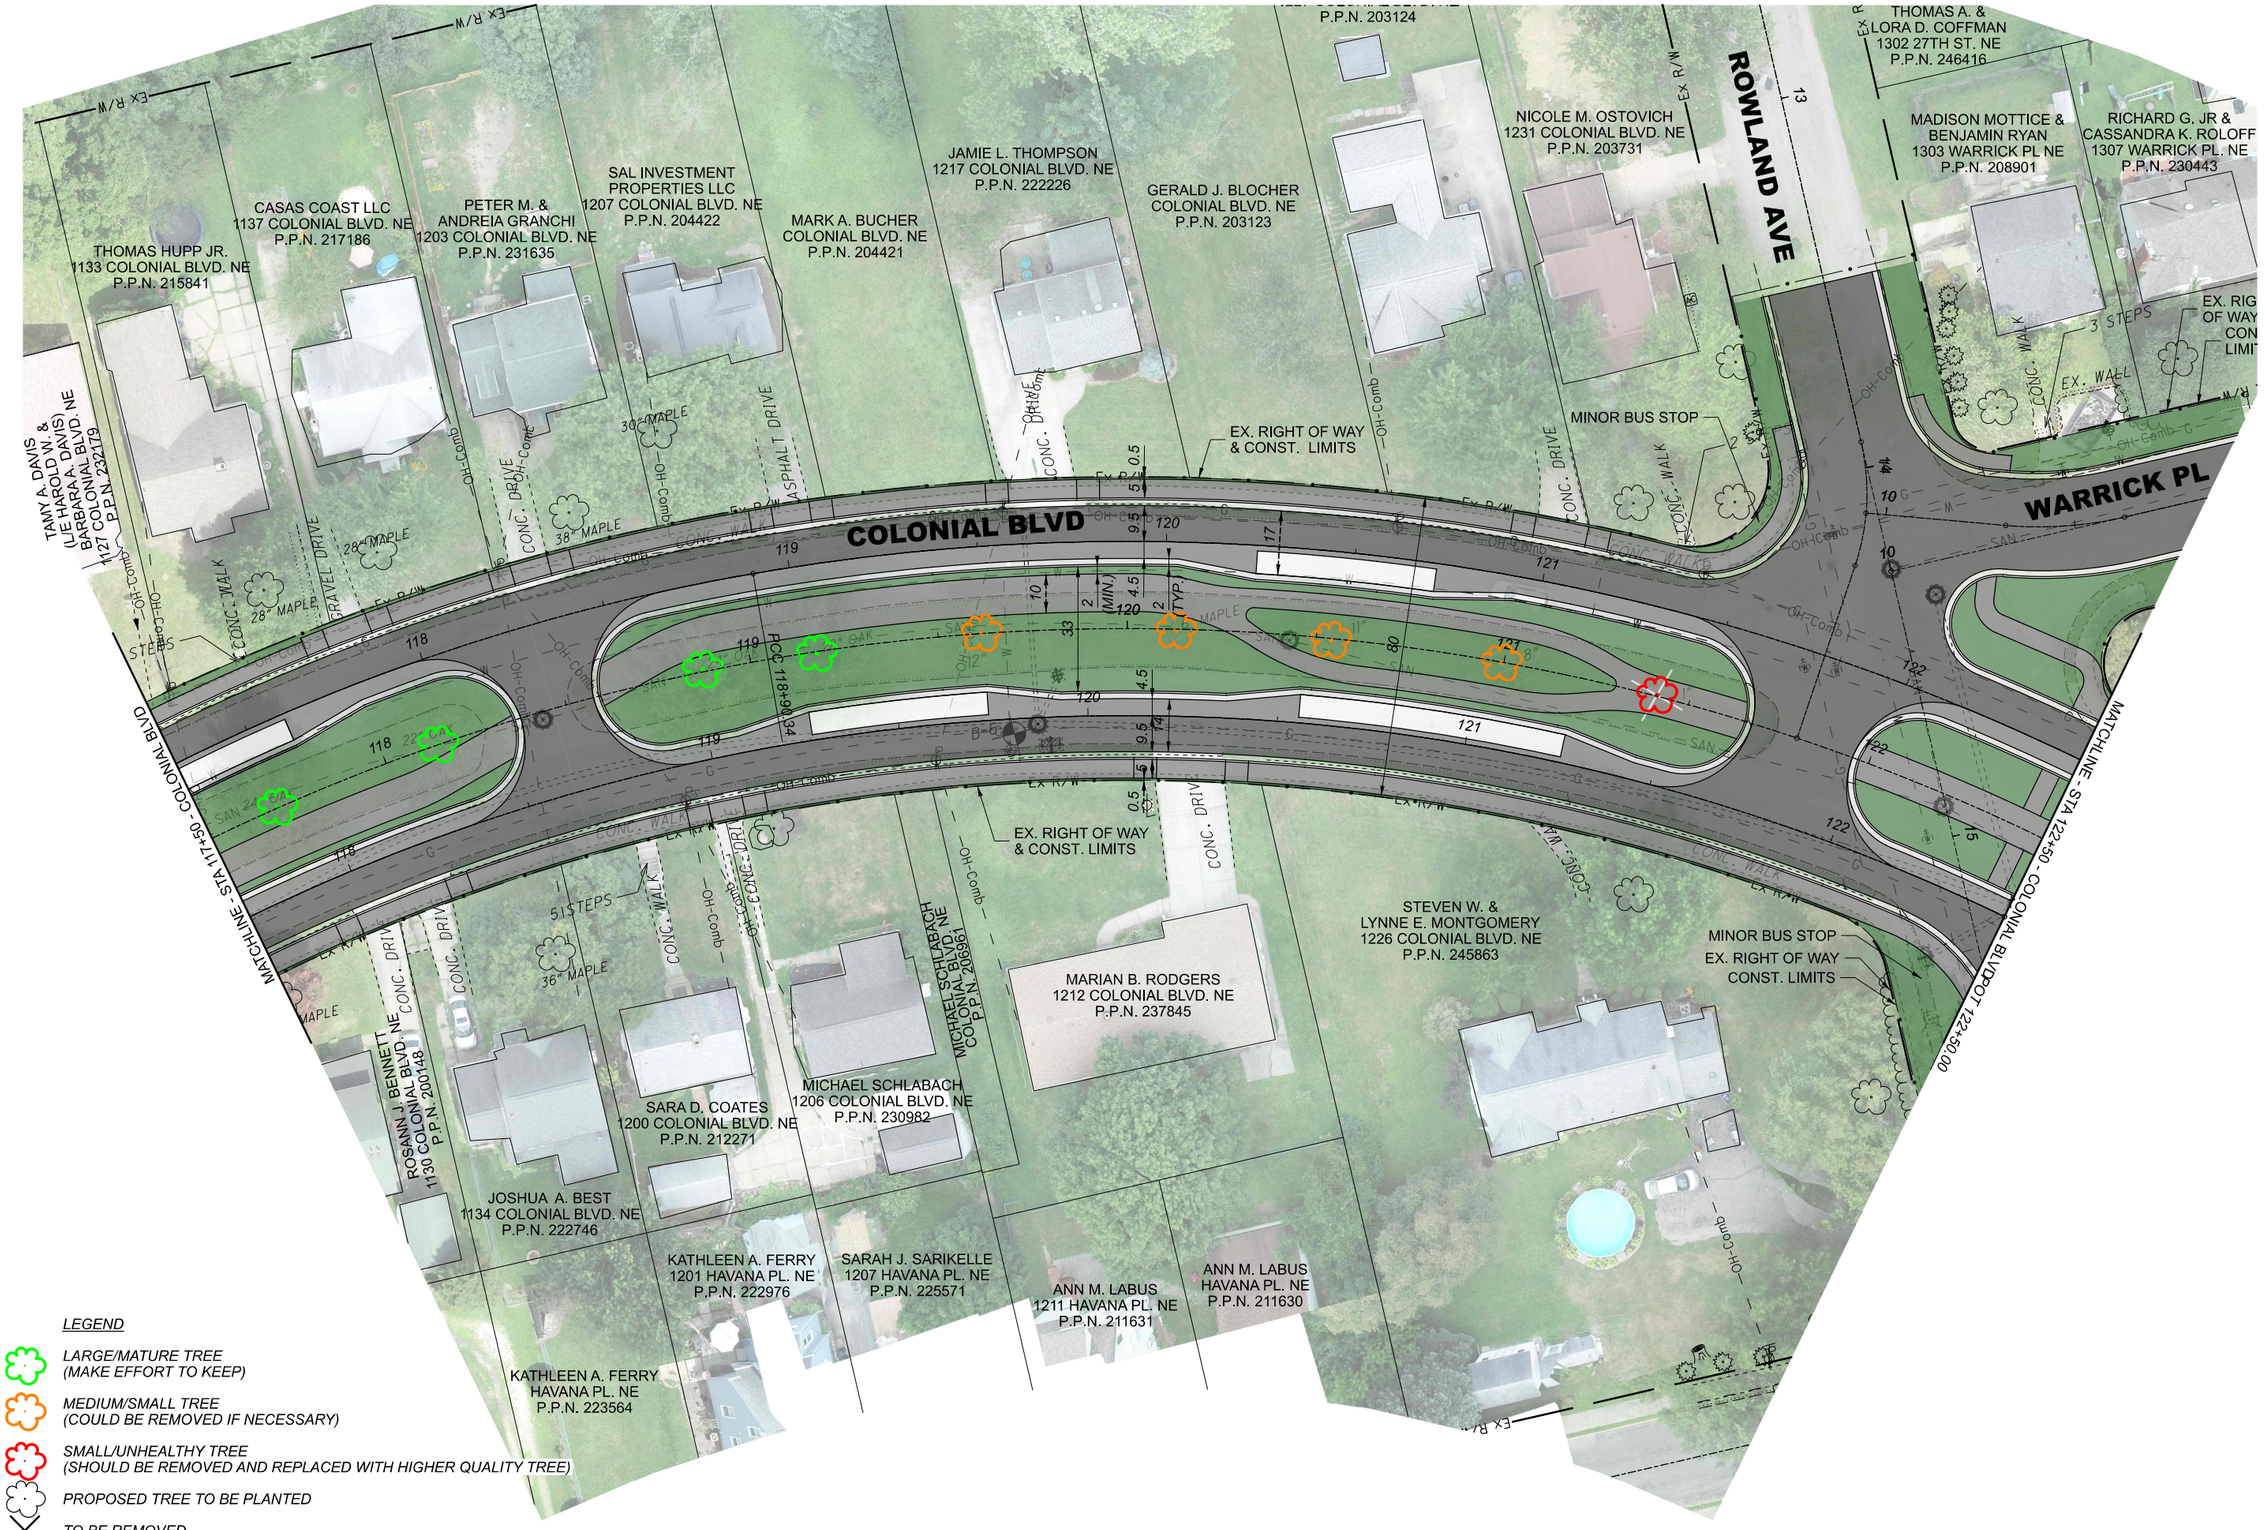

LEGEND

- LARGE/MATURE TREE (MAKE EFFORT TO KEEP)
- MEDIUM/SMALL TREE (COULD BE REMOVED IF NECESSARY)
- SMALL/UNHEALTHY TREE (SHOULD BE REMOVED AND REPLACED WITH HIGHER QUALITY TREE)
- PROPOSED TREE TO BE PLANTED
- TO BE REMOVED

STA-COLONIAL BOULEVARD NE

PLAN - COLONIAL BLVD. STA. 117+50 TO STA. 122+50

MODEL: Plan 5 (Sheet) PAPERSIZE: 17x11(in.) DATE: 2020-06-23 TIME: 5:45:59 PM USER: jennifer.kelley
\\10.120.12.5\tbishore\21798_STA-Colonial\T.O_Production\Worksets\111059\400-Engineering\Roadway\Sheets\111059_Plan Sheets for PI Meeting.dgn

DESIGN AGENCY

DESIGNER: JMK

REVIEWER: KMK 06-23-20

PROJECT ID: 111059

SHEET 5 TOTAL 9

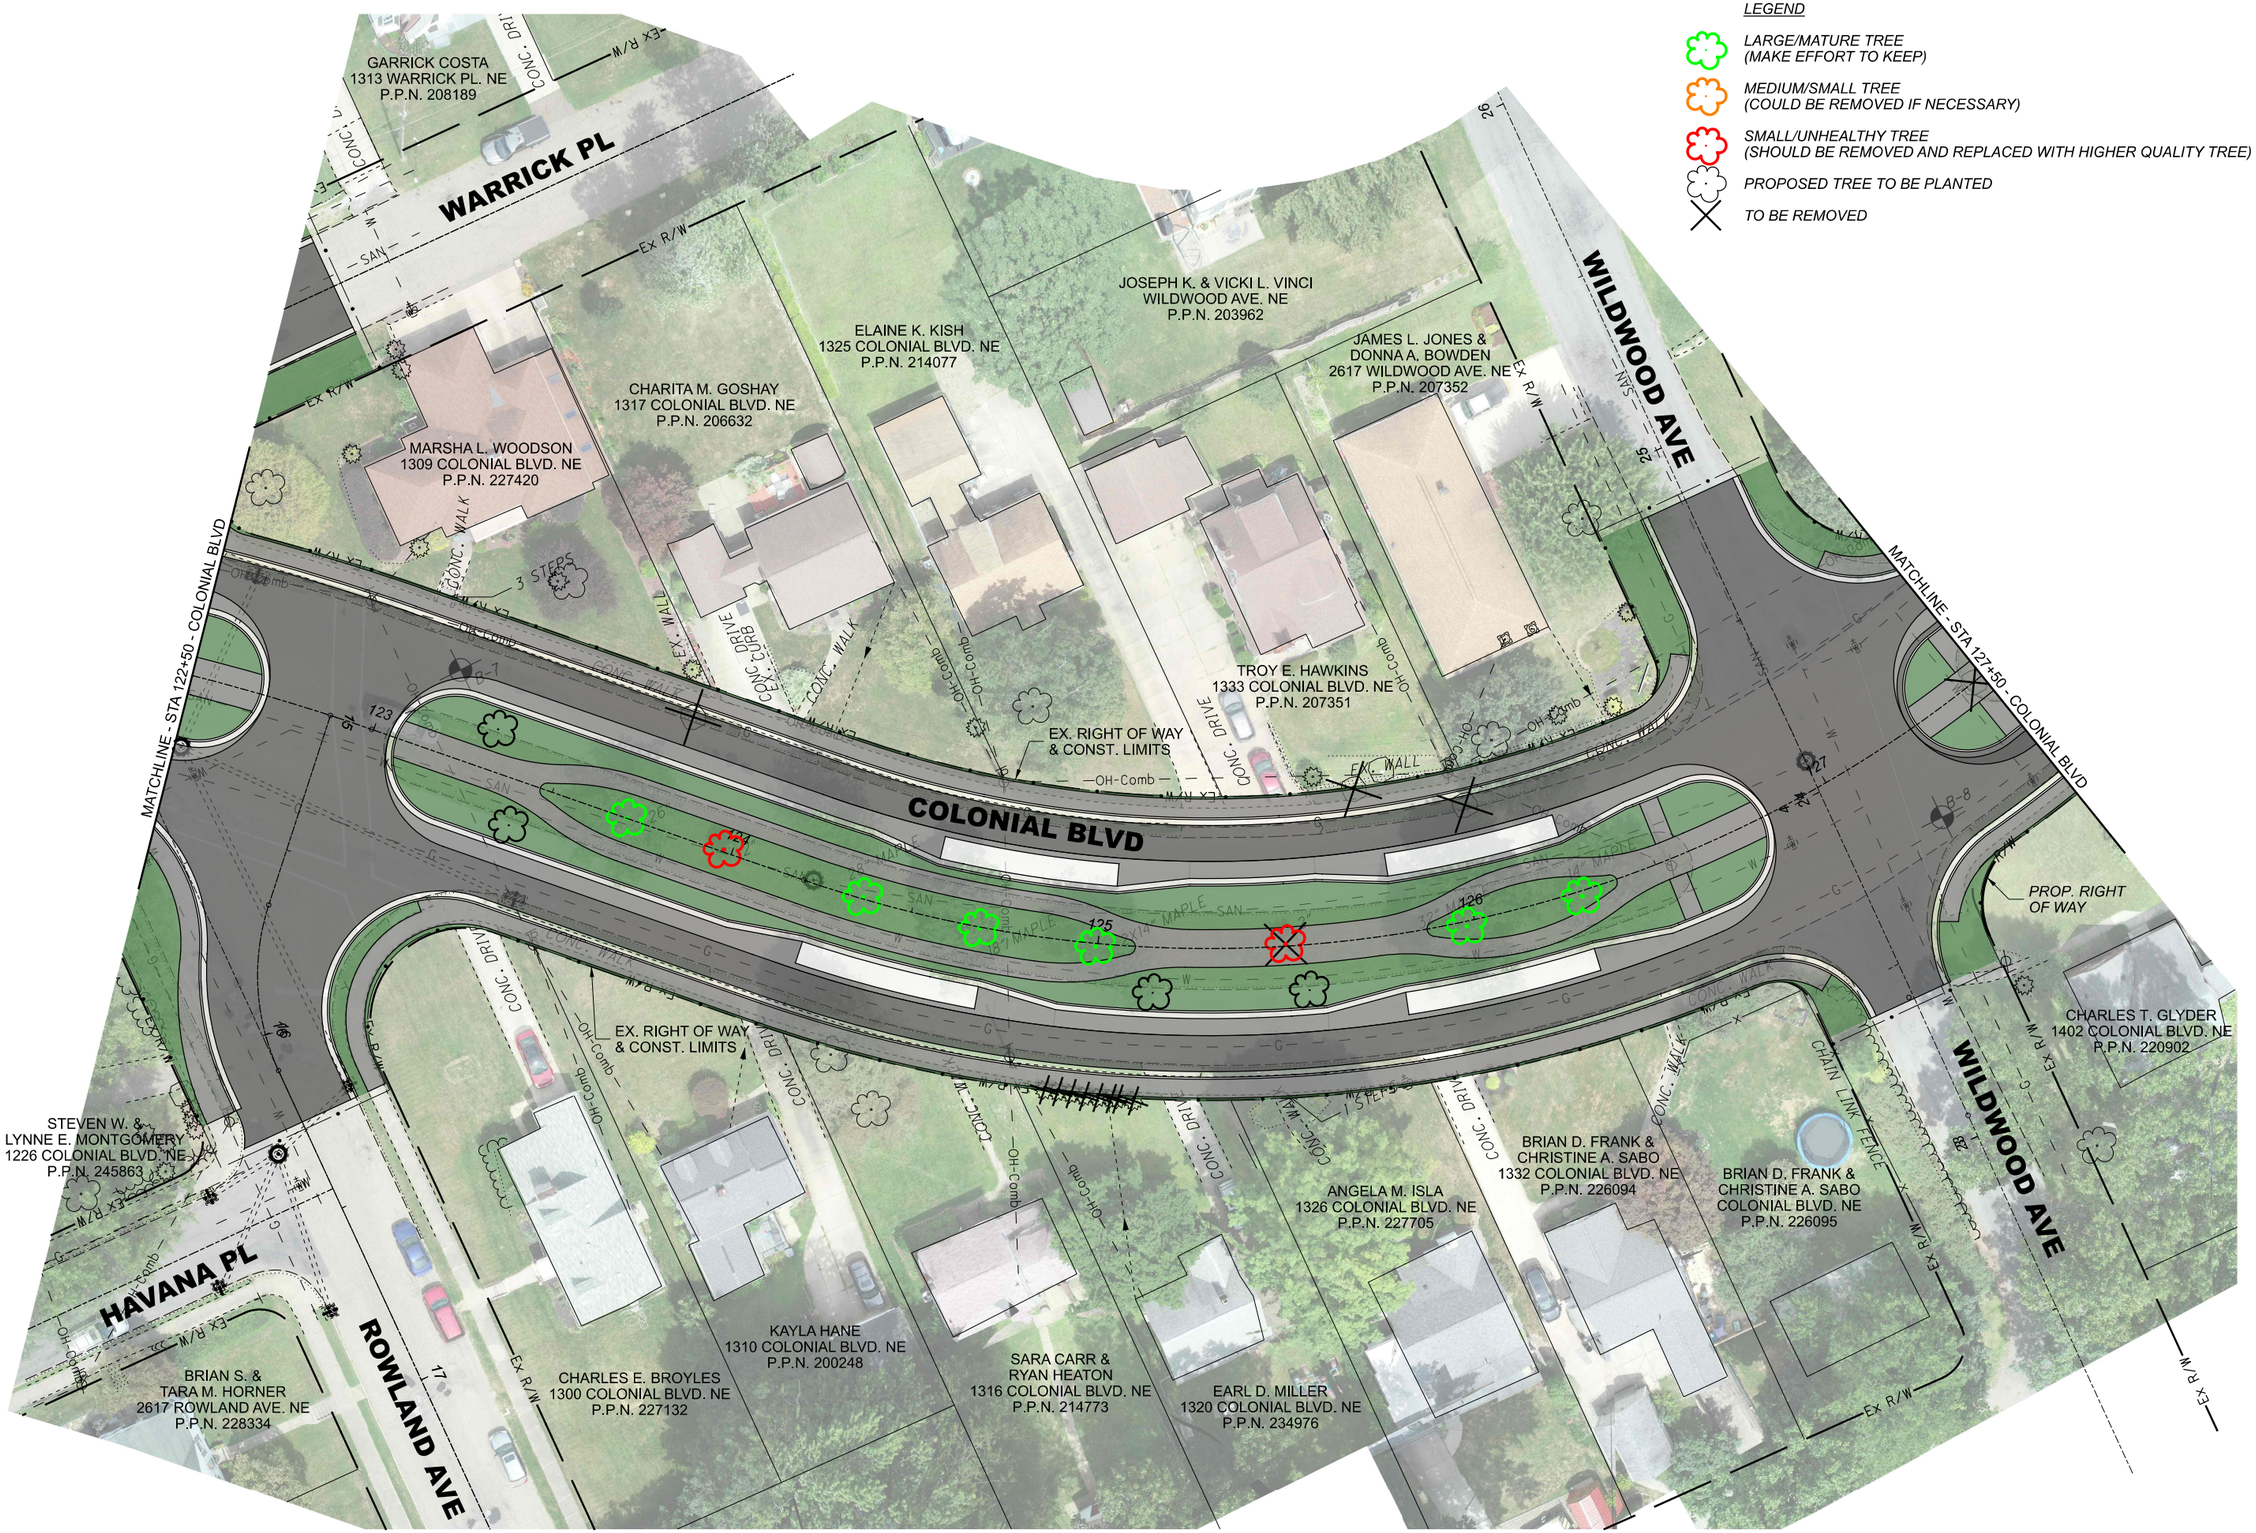

STA-COLONIAL BOULEVARD NE

MODEL: Plan 6 (Sheet1) PAPERSIZE: 17x11(in.) DATE: 2020-06-23 TIME: 5:46:11 PM USER: jennifer.kelley
\\10.120.112.5\bishare\212798_STA-Colonial\7.0_Production\Worksets\111059\400-Engineering\Roadway\Sheets\111059_Plan Sheets for PI Meeting.dgn

PLAN - COLONIAL BLVD.
STA. 122+50 TO STA. 127+50

DESIGN AGENCY

DESIGNER
JMK

REVIEWER
KMK 06-23-20

PROJECT ID
111059

SHEET 6 TOTAL 9

STA-COLONIAL BOULEVARD NE

MODEL: Plan 7 [Sheet] PAPERSIZE: 17x11(in.) DATE: 2020-06-23 TIME: 5:46:23 PM USER: jennifer.kelley
\\10.120.12.5\bishare\12\798_STA-Colonial\T.O_Production\Worksets\111059\400-Engineering\Roadway\Sheets\111059_Plan Sheets for PI Meeting.dgn

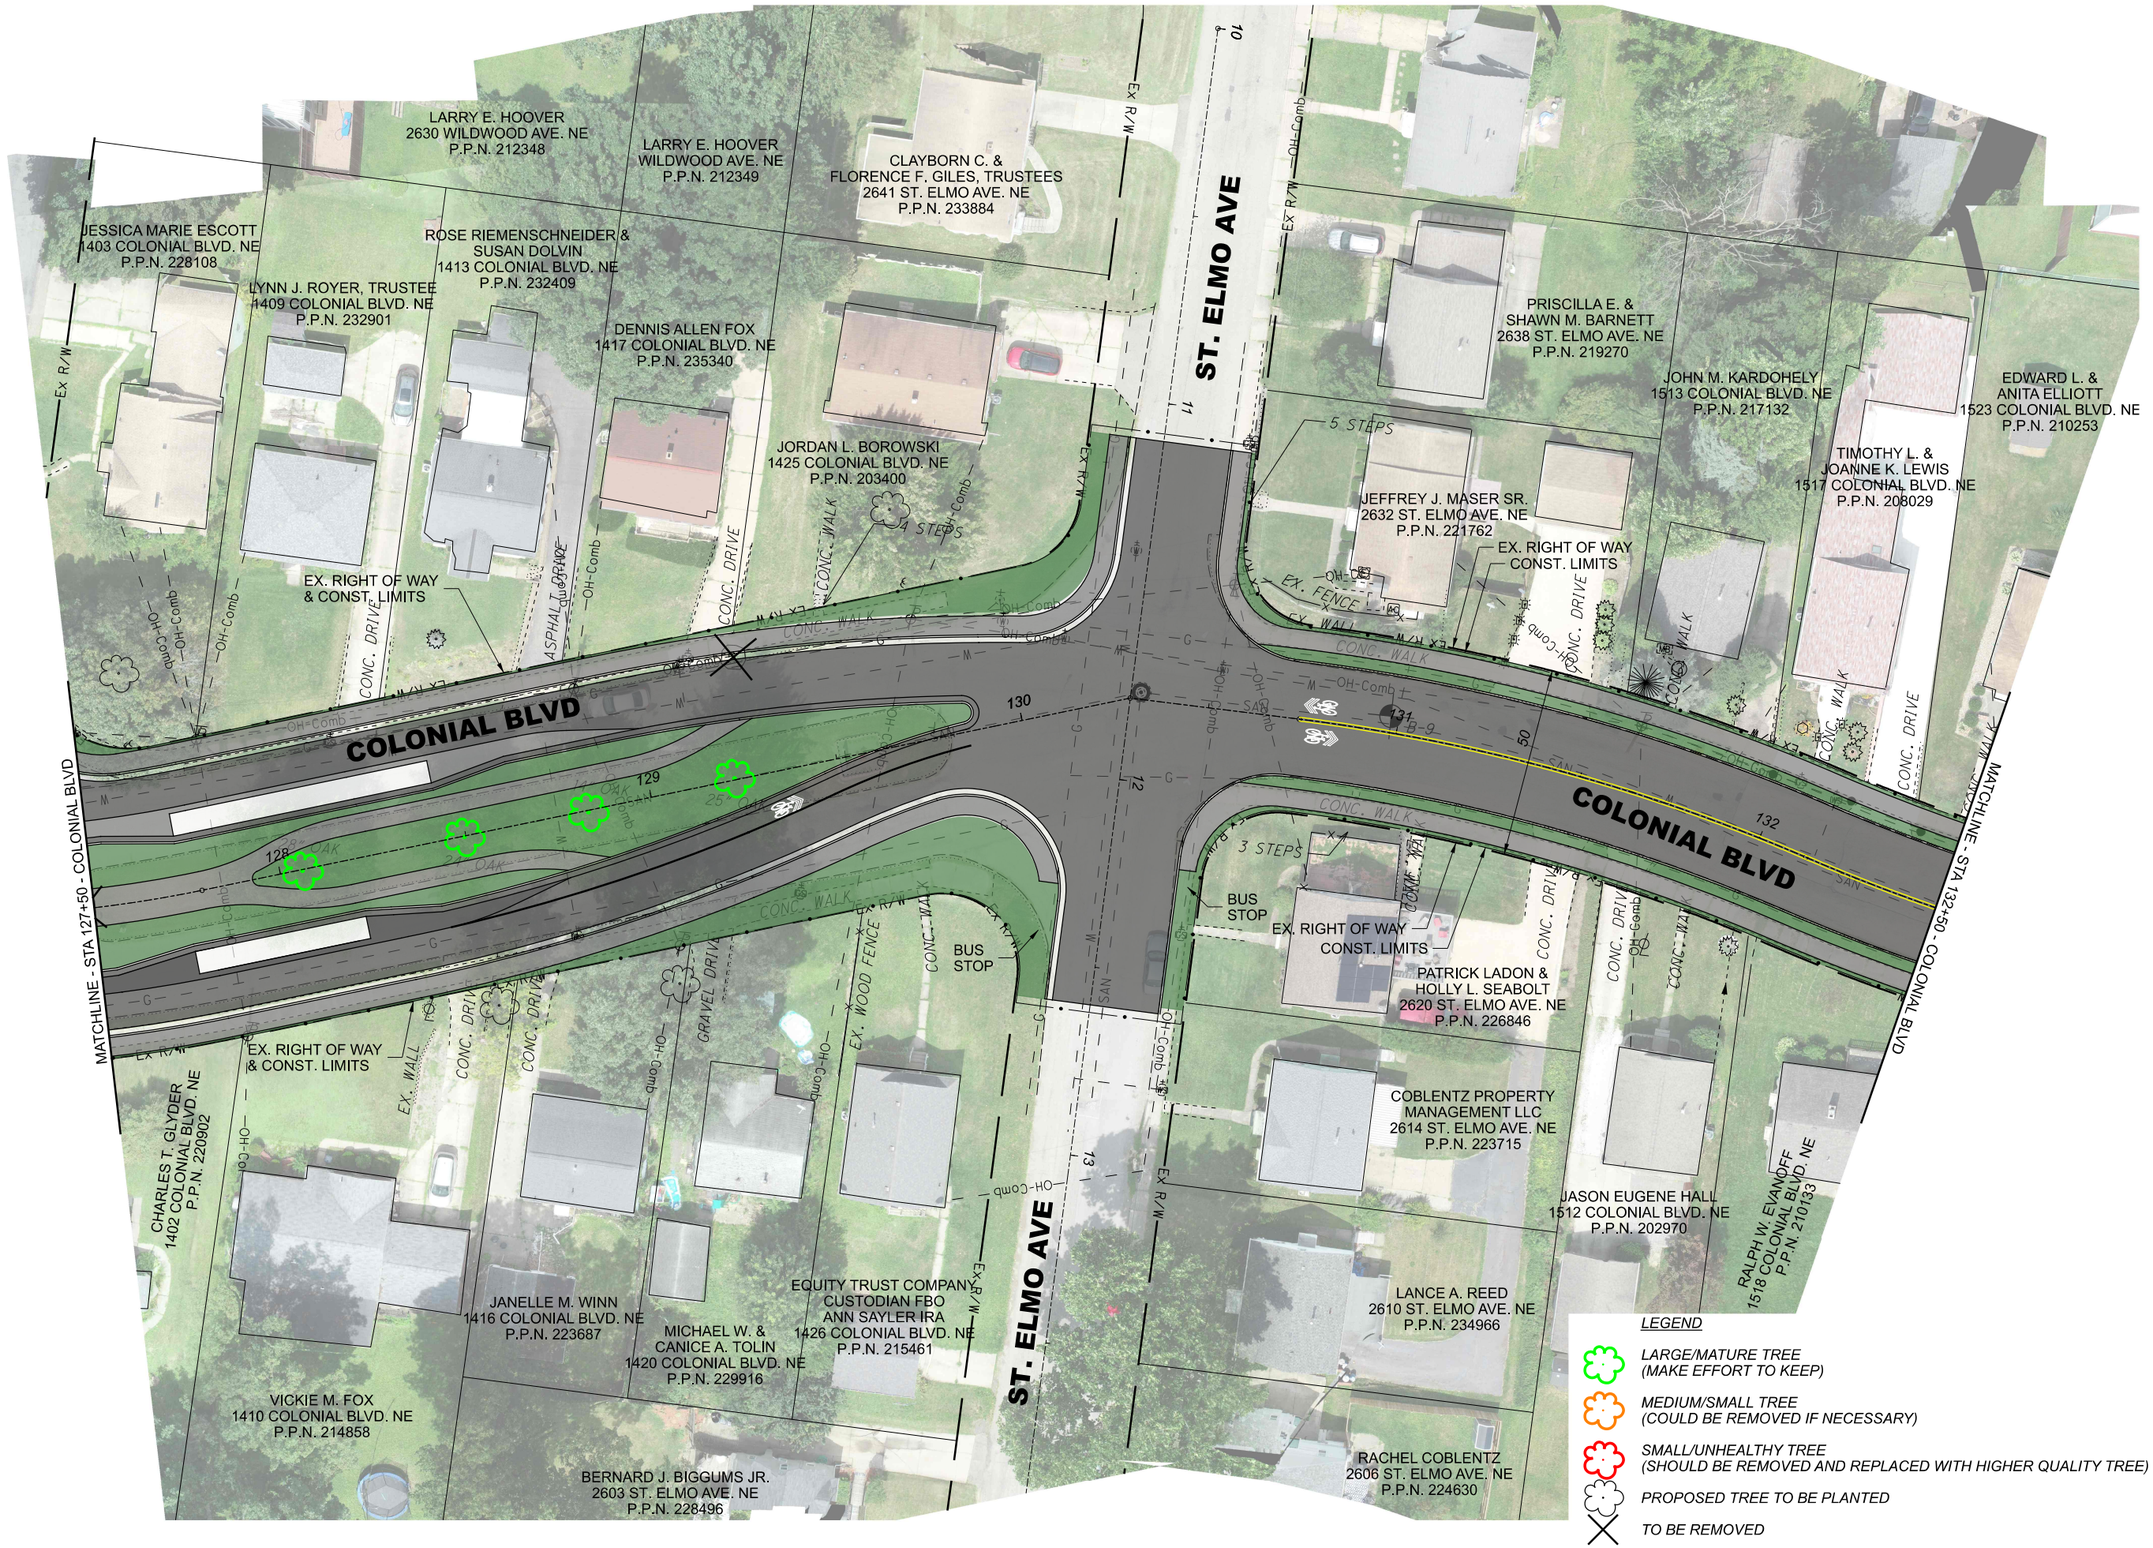

HORIZONTAL SCALE IN FEET
0 10 20 40

PLAN - COLONIAL BLVD.
STA. 127+50 TO STA. 132+50

DESIGN AGENCY

DESIGNER
JMK

REVIEWER
KMK 06-23-20

PROJECT ID
111059

SHEET 7 TOTAL 9

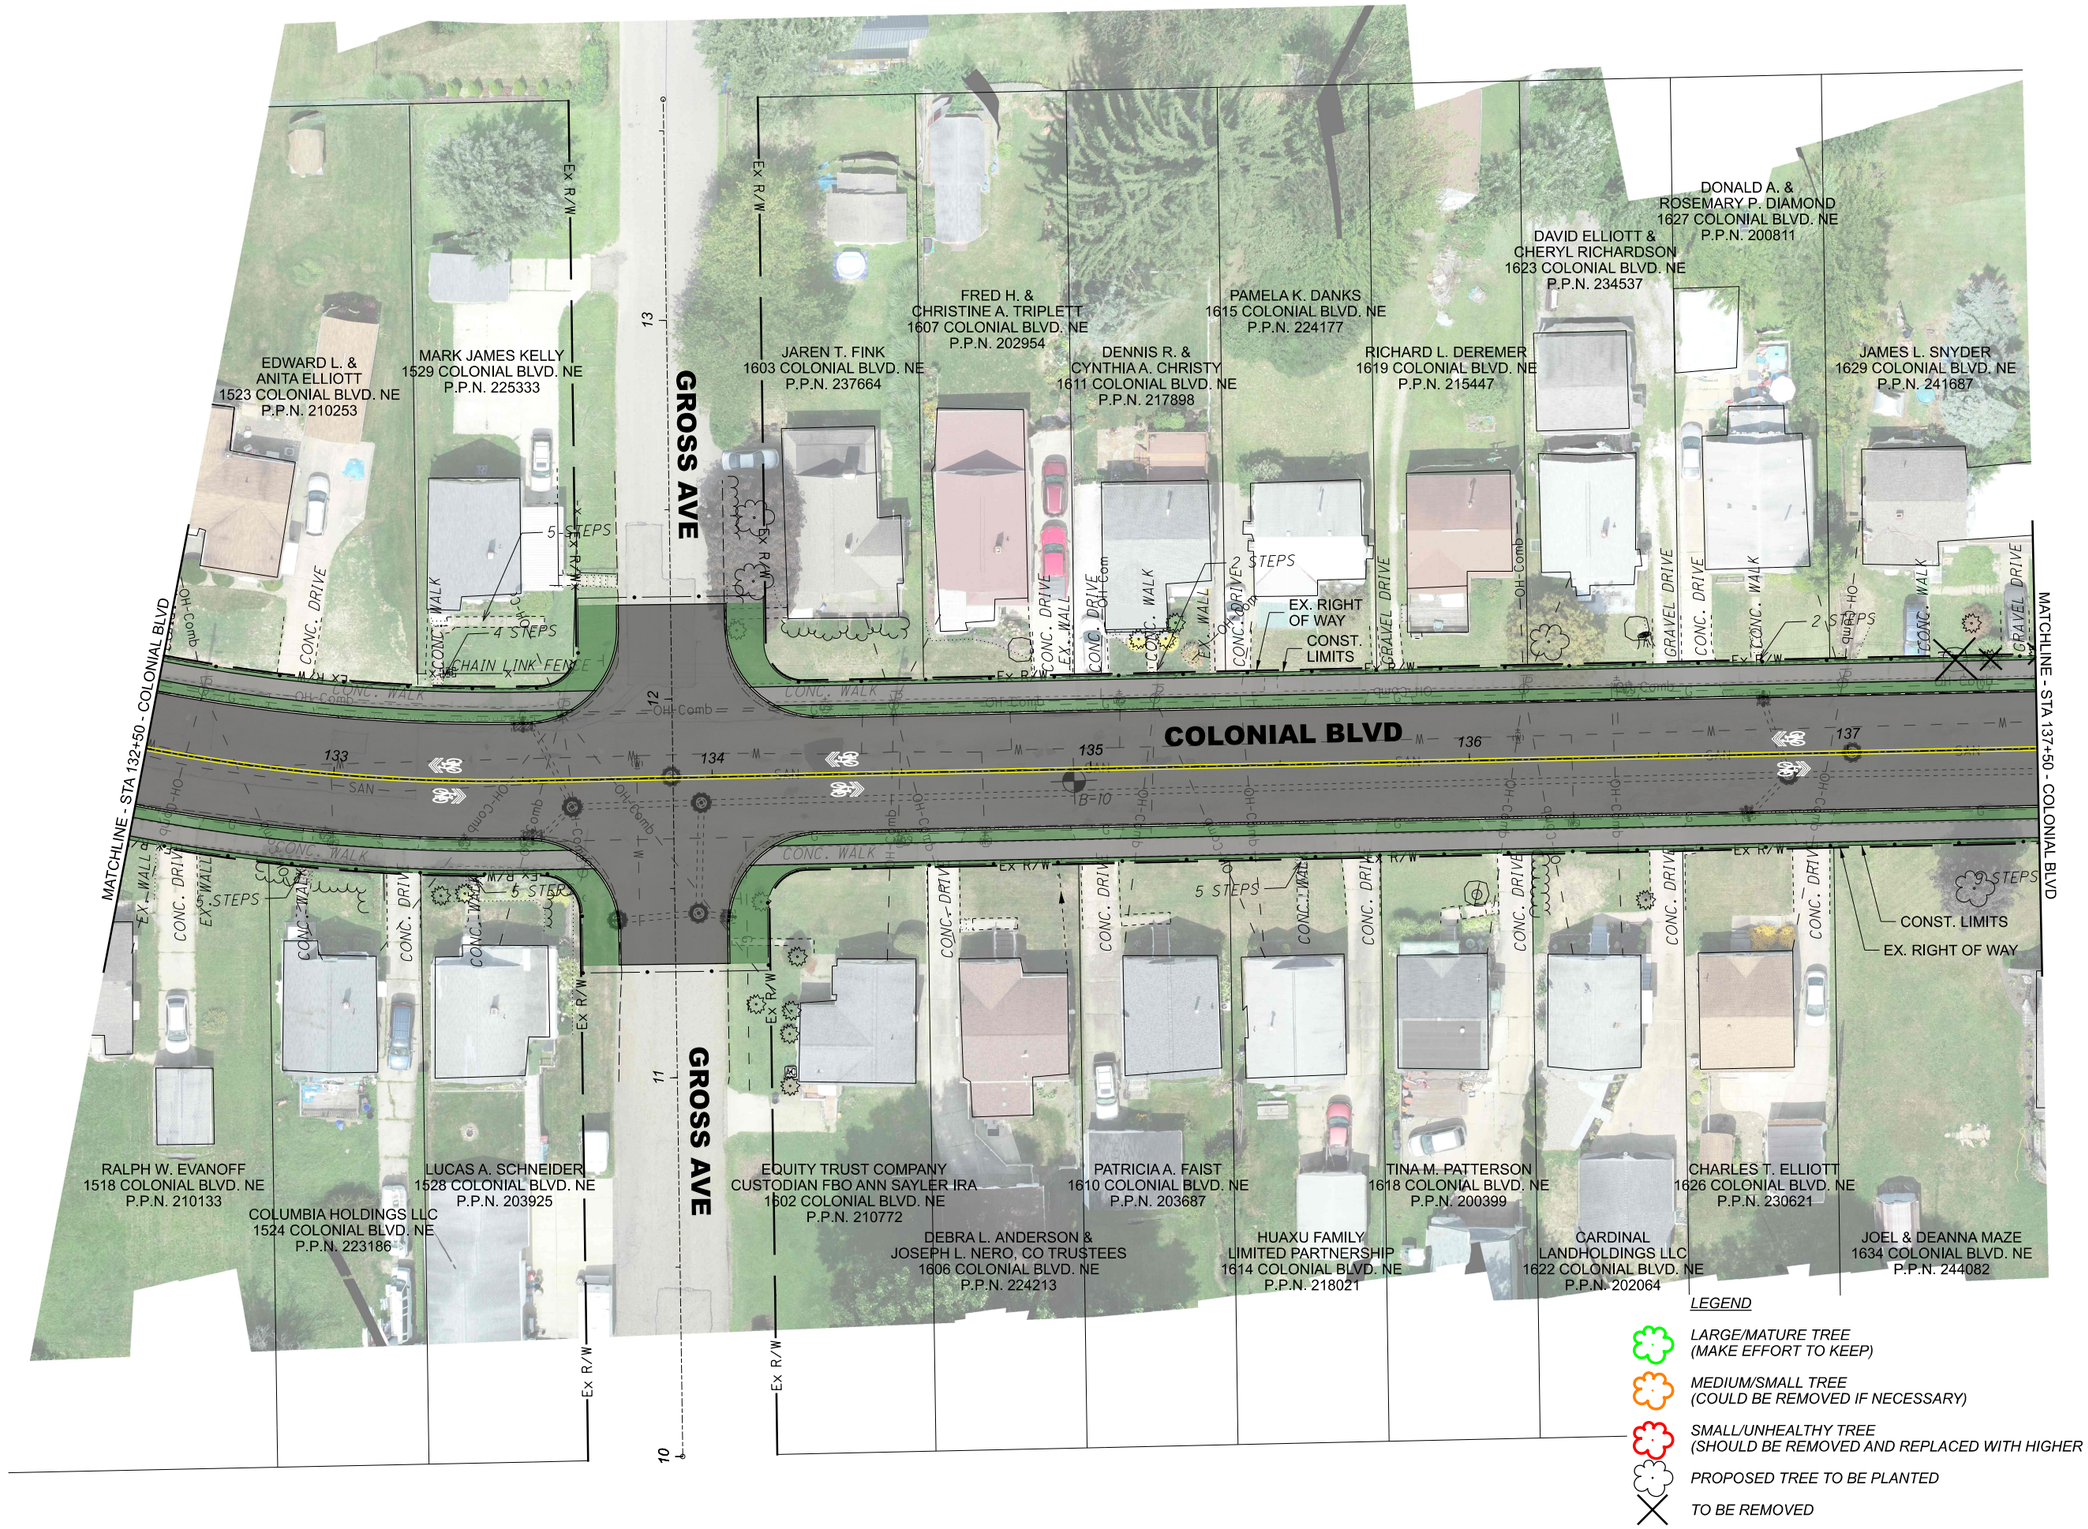

HORIZONTAL SCALE IN FEET
0 10 20 40

PLAN - COLONIAL BLVD.
STA. 132+50 TO STA. 137+50

STA-COLONIAL BOULEVARD NE

MODEL: Plan 8 (Sheet) PAPERSIZE: 17x11(in) DATE: 2020-06-23 TIME: 5:46:43 PM USER: jennifer.kelley
\\10.120.12.5\bishore\121798_STA-Colonial\T.O_Production\Worksets\111059\400-Engineering\Roadway\Sheets\111059_Plan Sheets for PI Meeting.dgn

DESIGN AGENCY

DESIGNER: JMK
REVIEWER: KMK 06-23-20
PROJECT ID: 111059
SHEET 8 TOTAL 9

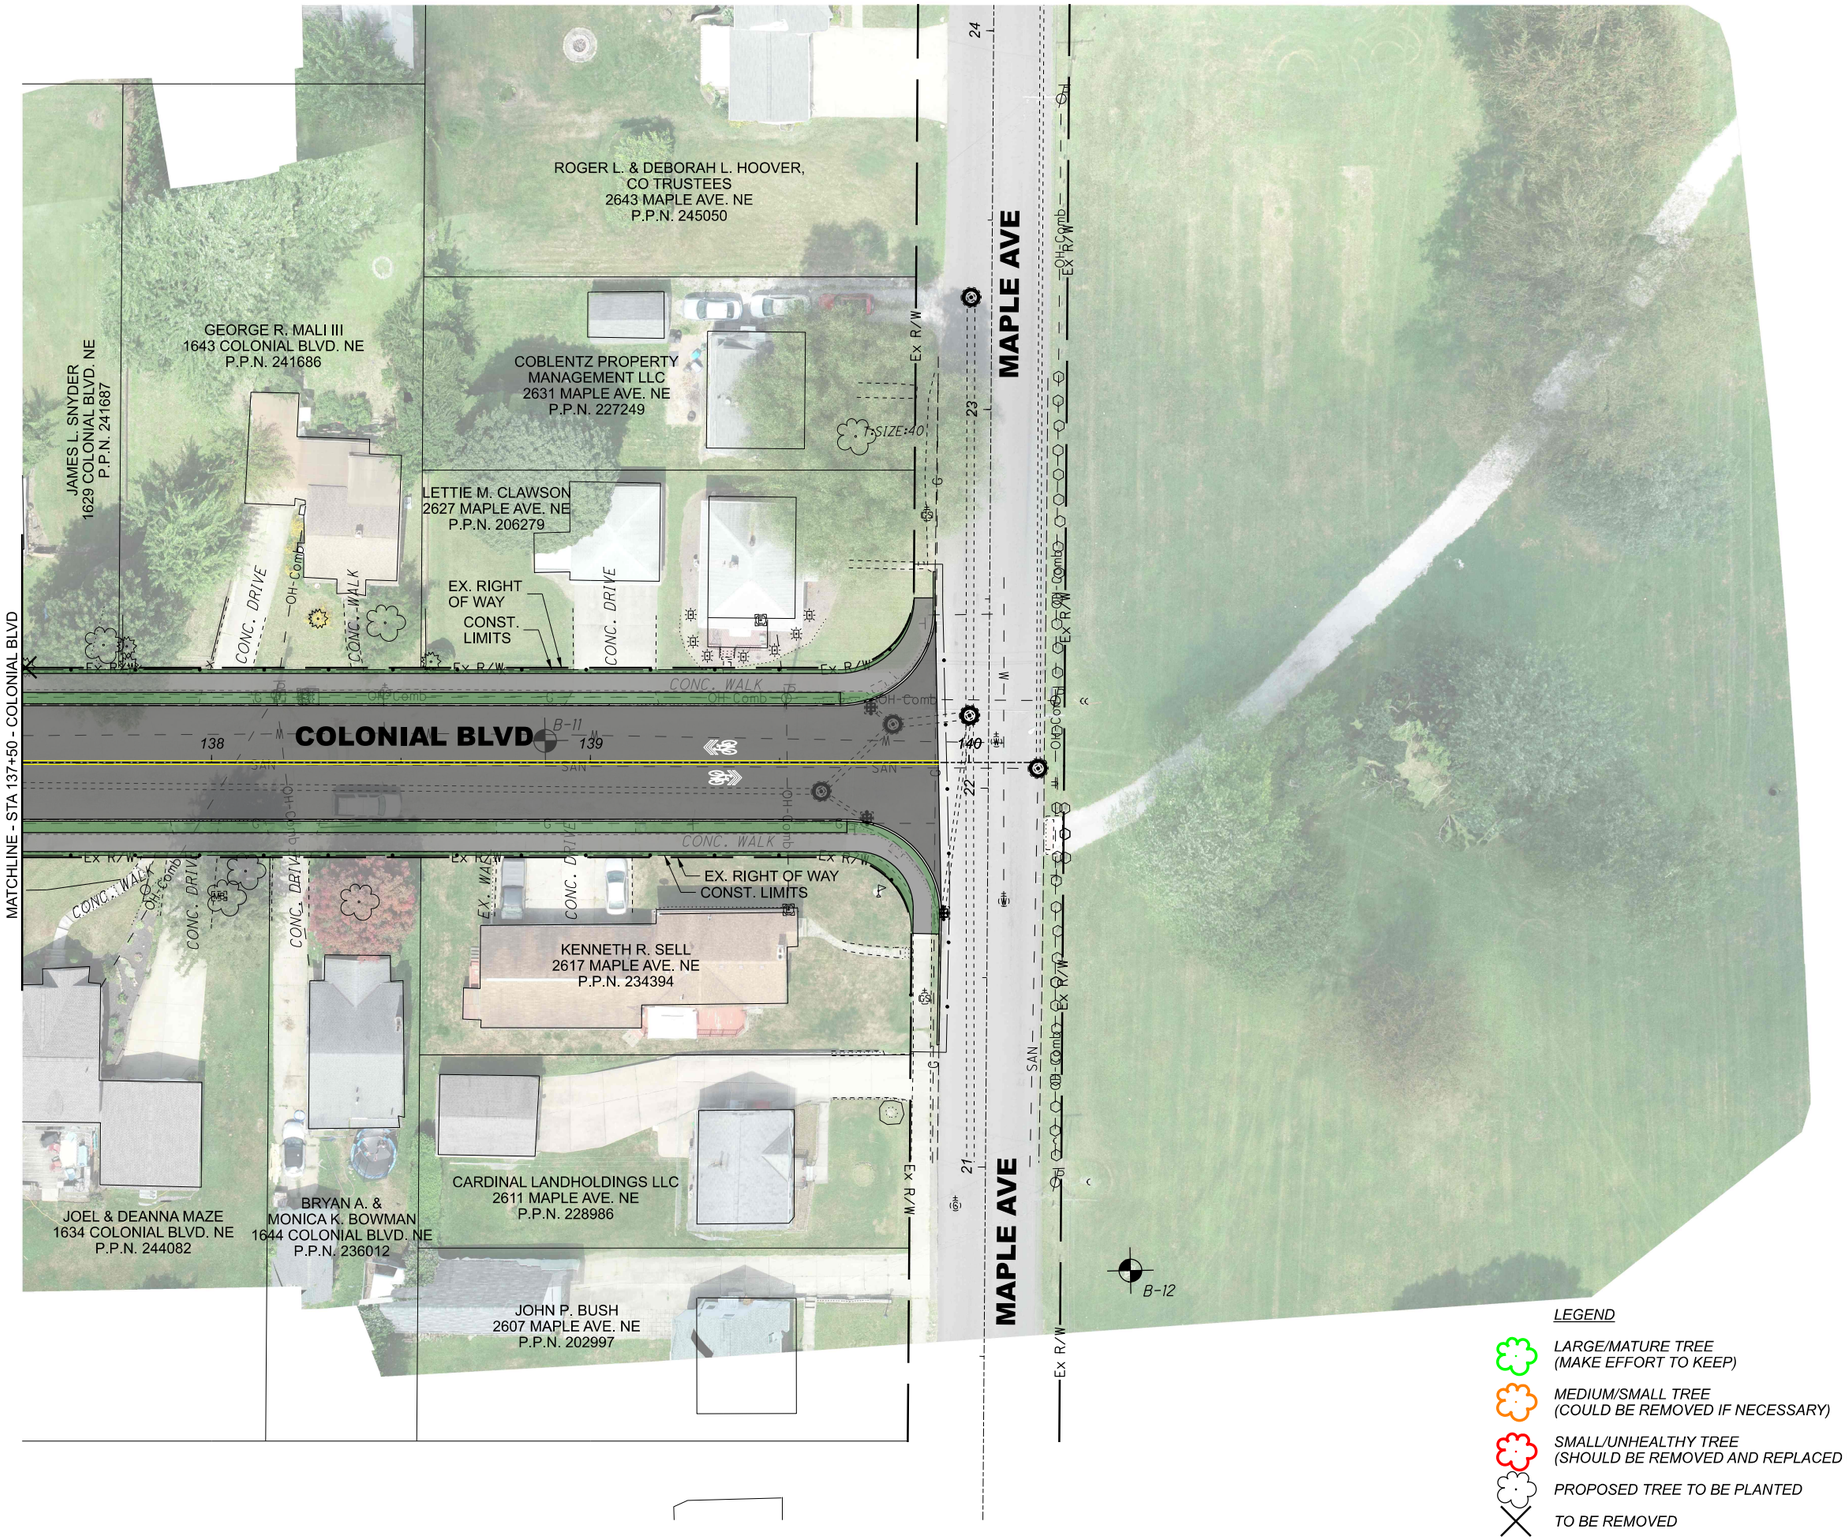

LEGEND

- LARGE/MATURE TREE (MAKE EFFORT TO KEEP)
- MEDIUM/SMALL TREE (COULD BE REMOVED IF NECESSARY)
- SMALL/UNHEALTHY TREE (SHOULD BE REMOVED AND REPLACED WITH HIGHER QUALITY TREE)
- PROPOSED TREE TO BE PLANTED
- TO BE REMOVED

HORIZONTAL SCALE IN FEET
0 10 20 40

PLAN - COLONIAL BLVD.
STA. 137+50 TO STA. 140+19.88

DESIGN AGENCY

DESIGNER: JMK
REVIEWER: KMK 06-23-20
PROJECT ID: 111059
SHEET 9 TOTAL 9

STA-COLONIAL BOULEVARD NE

MODEL: Plan 9 [Sheet] PAPERSIZE: 17x11 (in.) DATE: 2020-06-23 TIME: 5:47:01 PM USER: jennifer.kelley
\\10.112.5\bishare\12798_STA-Colonial\T.O_Production\Worksets\111059\400-Engineering\Roadway\Sheets\111059_Plan Sheets for PI Meeting.dgn