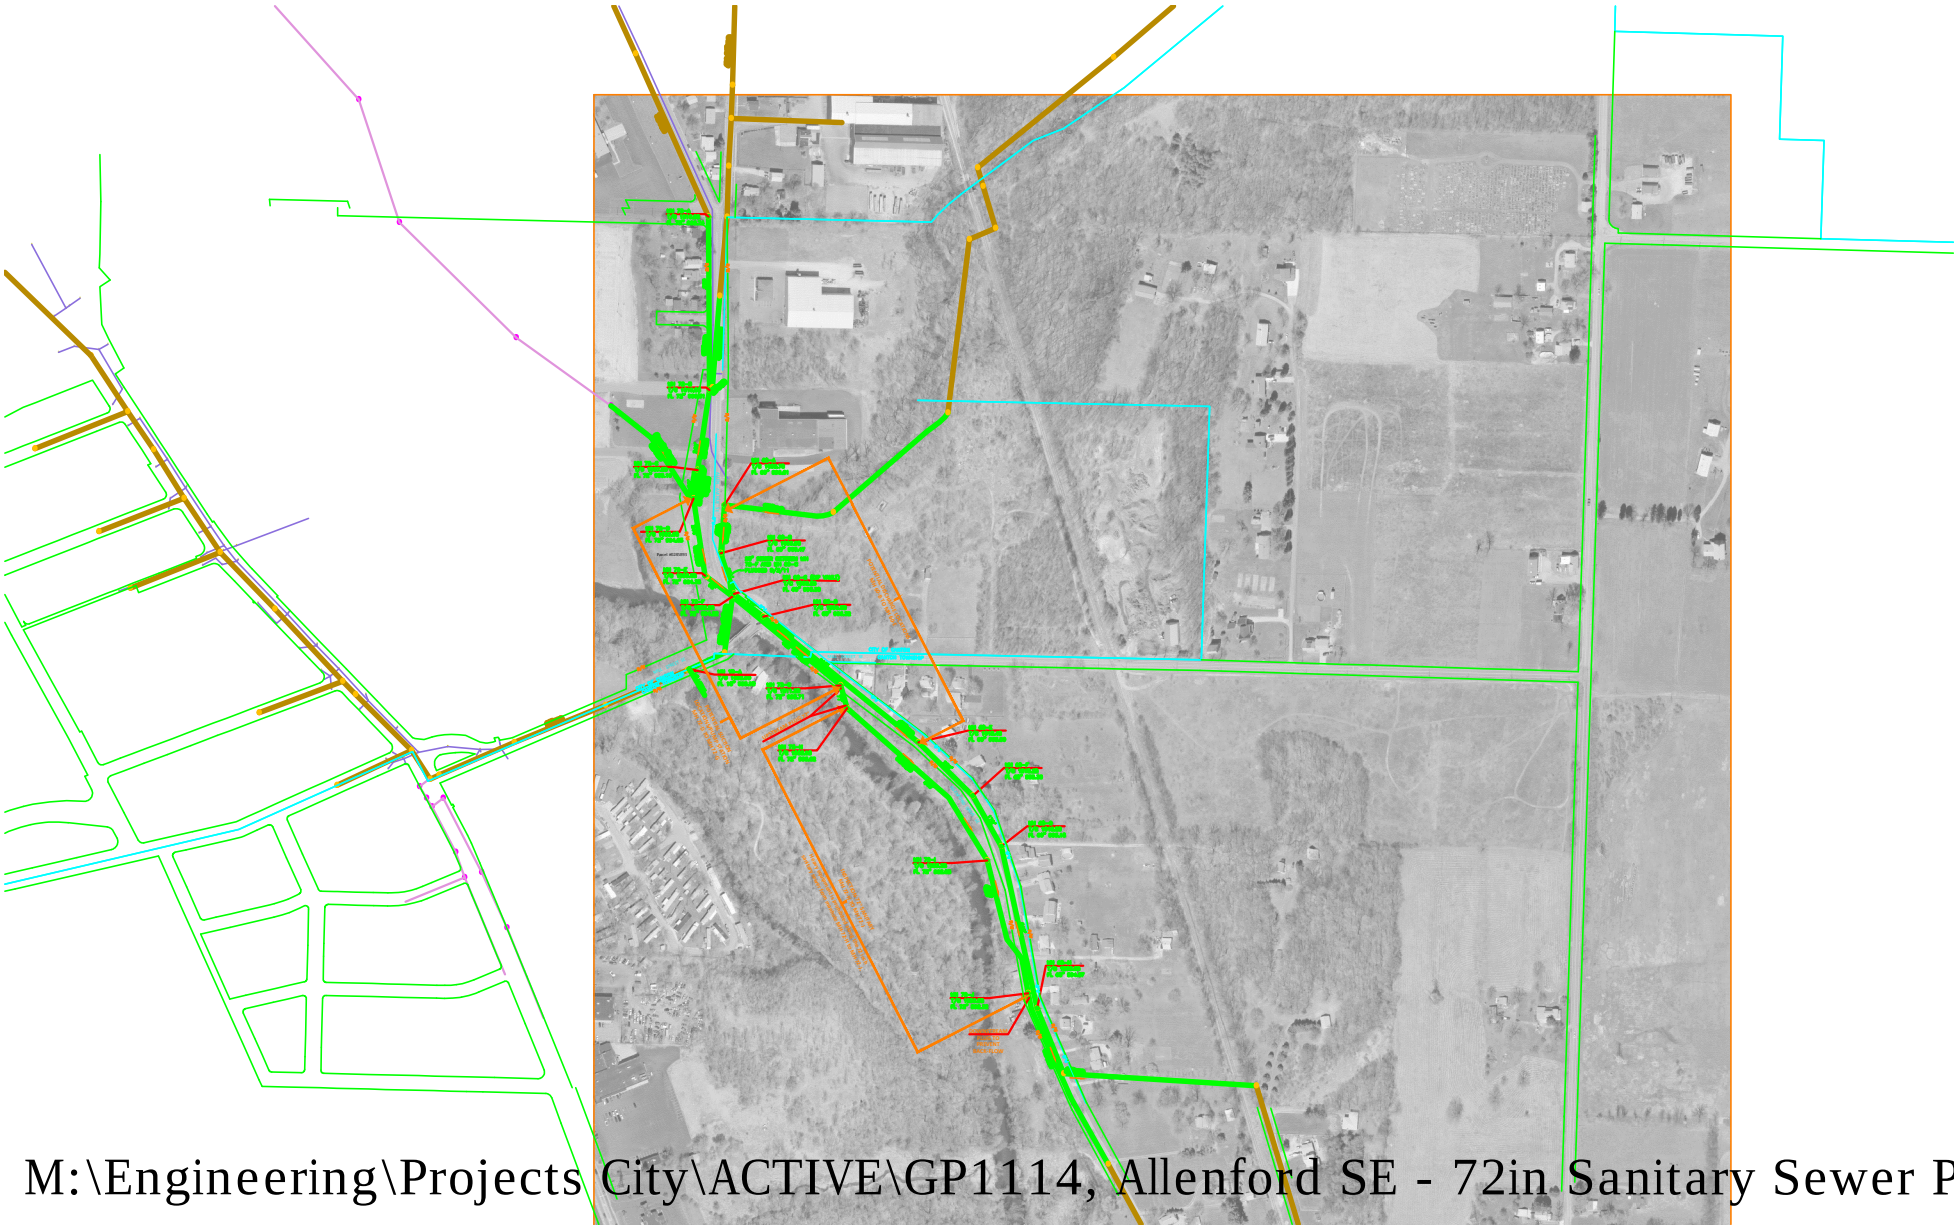

M:\Engineering\Projects City\ACTIVE\GP1114, Allenford SE - 72in Sanitary Sewer P

N

POTENTIAL DISCHARGE LOCATIONS
MH 60-B TO MH 60-E

CITY OF CANTON
CANTON TOWNSHIP

MH 60-A
T/C 1002.78
FL 60" 996.61

72"san

MH 60-B
T/C 1003.58
FL 60" 966.47

20" SEWER BETWEEN MH
72-F AND MH 60-C
PLUGGED 9/2/11

MH 60-C (CIP VAULT)
T/C 1003.28
FL 60" 996.38

MH 60-D
T/C 1004.08
FL 60" 996.32

MH 60-E
T/C 1018.48
FL 60" 995.59

MH 60-F
T/C 1018.28
FL 60" 995.36

MH 60-G
T/C 1016.88
FL 60" 995.18

MH 60-H
T/C 1005.88
FL 60" 994.67

MH 72-J
T/C 1006.58
FL 72" 992.32

MH 72-I
T/C 1003.28
FL 72" 992.85

MH 72-H
T/C 1003.98
FL 72" 993.62

MH 72-G
T/C 1011.28
FL 72" 993.71

MH 72-F
T/C 1003.08
FL 72" 994.22

MH 72-E
T/C 1003.08
FL 72" 994.35

MH 72-D
T/C 1003.68
FL 72" 994.65

MH 72-C
T/C 1007.28
FL 72" 996.10

MH 18-A
T/C 1002.00
FL 18" 995.98

ALLENFORD DRIVE SE

ALLEN AVENUE SE

MILL STREET SE

CITY OF CANTON
CANTON TOWNSHIP

R/W

8"W

60"san

72"san

18"san Siphon

18",24",30",36" Siphon

4" LATERAL

178'

236'

438'

510'

640'

618'

428'

77'

151'

148'

95'

244'

246'

~90°

Parcel #0285893

County Sewer
30"san

DOWNSTREAM
PLUG TO
PREVENT
BACK-FLOW

INSPECTION-72" SANITARY
MH 72-H TO MH 72-J

Heavy equipment is prohibited along the 72 inch
sanitary sewer from manhole MH-72-H to MH-72-J.

UPSTREAM PLUG 72"

POTENTIAL SUCTION
LOCATIONS/PUMP STATION
MH 72-D TO MH 72-G

DESIGNED BY: CML CHECKED BY: TRP
DRAWN BY: CML REVIEWED BY: TRP
FIELD CREW CHIEF: XXX
F.B. *** PAGE:****
COPYRIGHT: 2011 DATE: 09/19/2011
ALLENFORD MAP FOR CONTRACTORS.DWG

REVISION BY:____ DATE:____ DESCRIPTION:____
REVISION BY:____ DATE:____ DESCRIPTION:____
REVISION BY:____ DATE:____ DESCRIPTION:____
REVISION BY: RMB DATE: 10/13/2011 DESCRIPTION: PER CITY ENGINEER COMMENTS
REVISION BY: CML DATE: 9/26/2011 DESCRIPTION: PER CITY ENGINEER COMMENTS

SCALE:
HORIZ: 1"=60'
ELEV. BASED ON NAVD88

ALLENFORD SANITARY SEWERS

TEMPORARY BYPASS PUMPING PLAN

SITUATED IN THE CITY & TOWNSHIP OF CANTON,
STARK COUNTY, OHIO

® HAMMONTREE & ASSOCIATES, LTD.
ENGINEERS, PLANNERS, SURVEYORS
CANTON PITTSBURGH AKRON
5233 STONEHAM ROAD, NORTH CANTON, OHIO 44720
PHONE: CANTON:(330)499-8817 AKRON:(330)633-7274
TOLL FREE: 1-800-394-8817 FAX: (330)499-0149
www.hammontree-engineers.com

1
1

M:\Engineering\Projects City\ACTIVE\GP1114, Allenford SE - 72in Sanitary Sewer Protection\design\design drawings\Allenford MAP FOR CONTRACTORS_CityRev20110930.DWG